
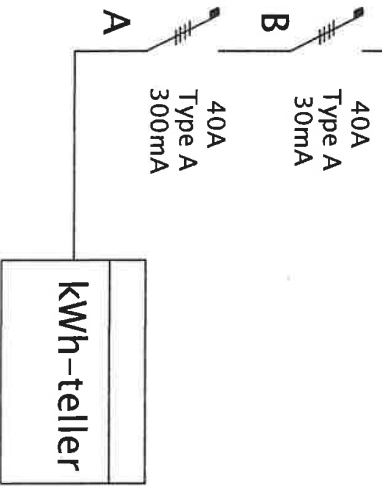


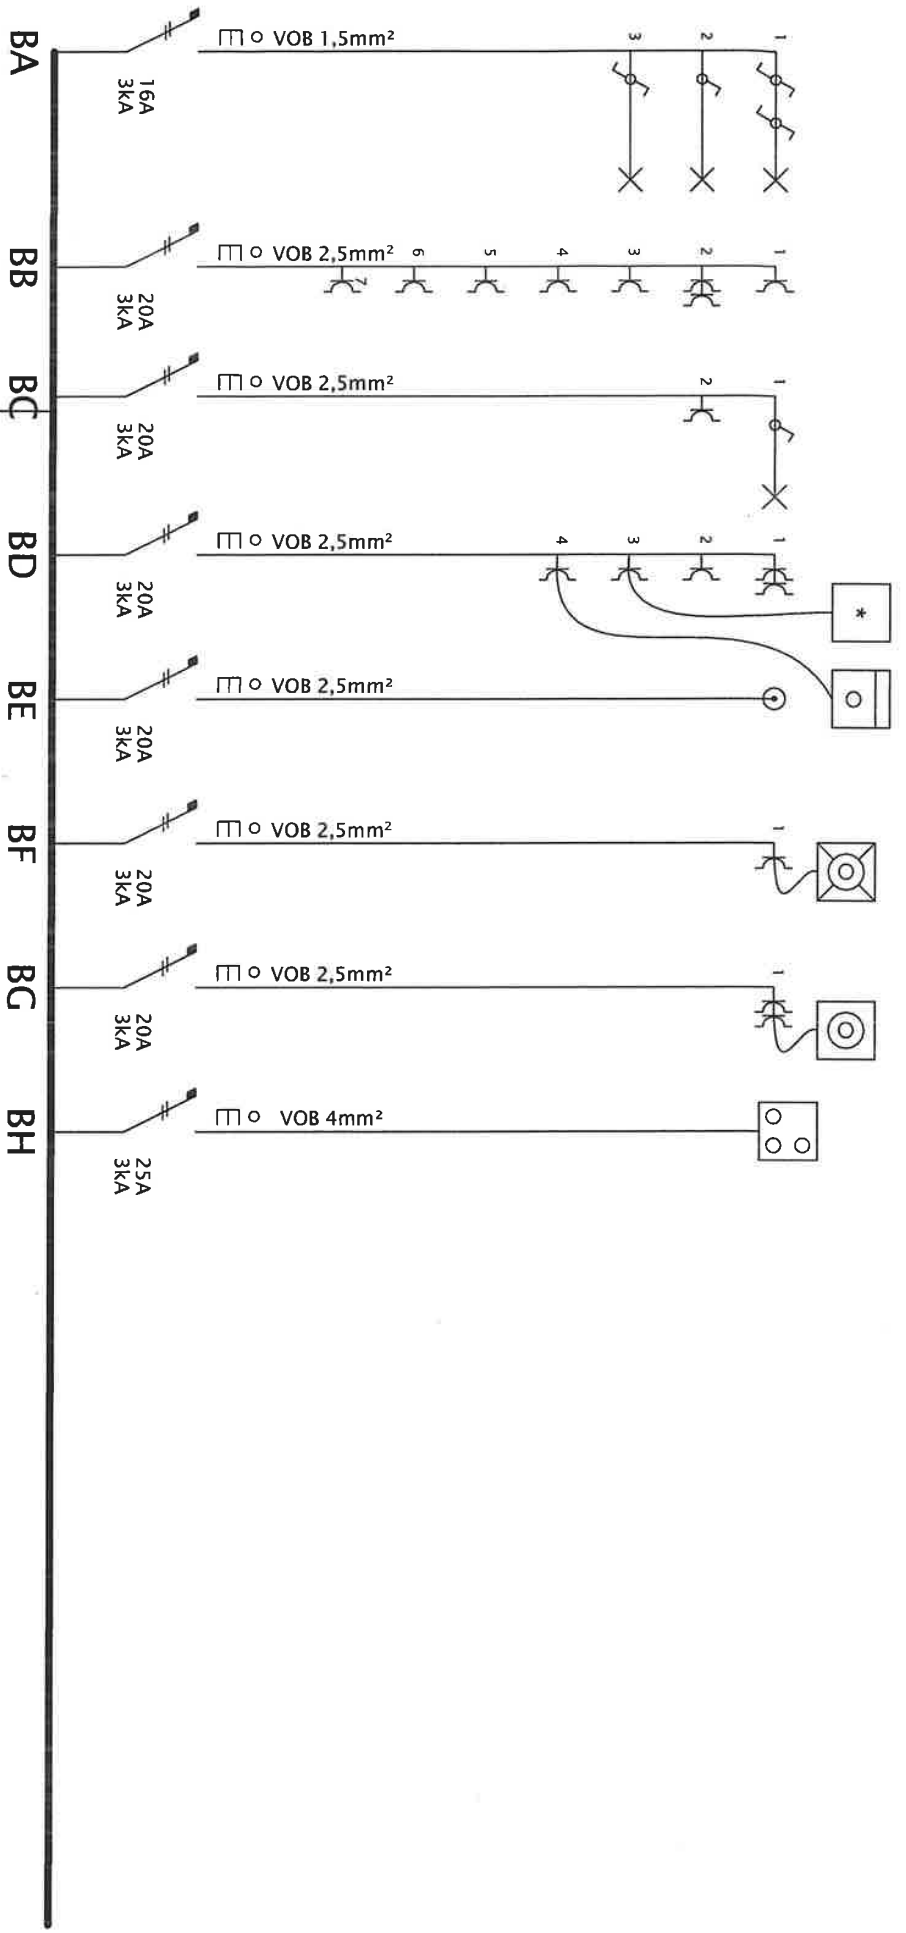


Installateur:
 Elektriciteitswerken Vermaeckke
 Palingstraat 32
 8720 OESELGEM
 0478/24.79.28
 BE0781.433.384

Keuringsorganisme:
 VTH KEURINGSGEGANISME VZW
 DE COSTER Tim
 Inspecteur (178)

Spanning:
 MONO 230V

28 AUG 2023

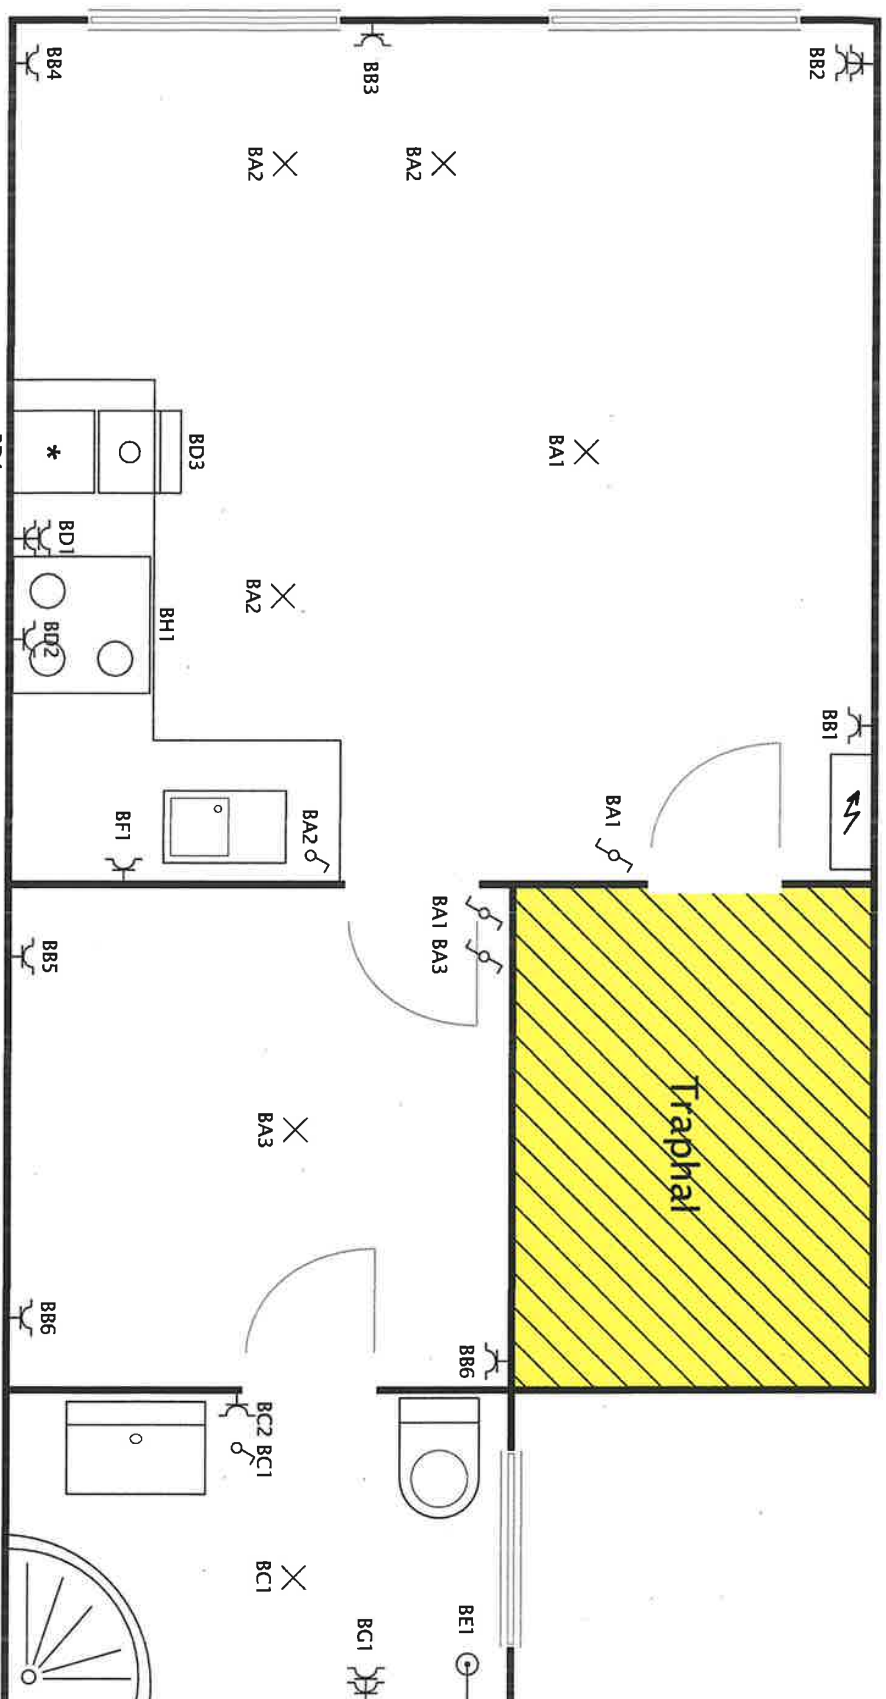

28 AUG 2023


Installateur:
Elektrische werken Vermaercke
Palingstraat 32
8720 OESELGEM
0478/24.79.28
BE0781.433.384


Keuringsorganisme:
[Signature]
DE COÛSTER Tim
inspecteur (178)

Spanning:
MONO 230V

Situatieschema
2/2.



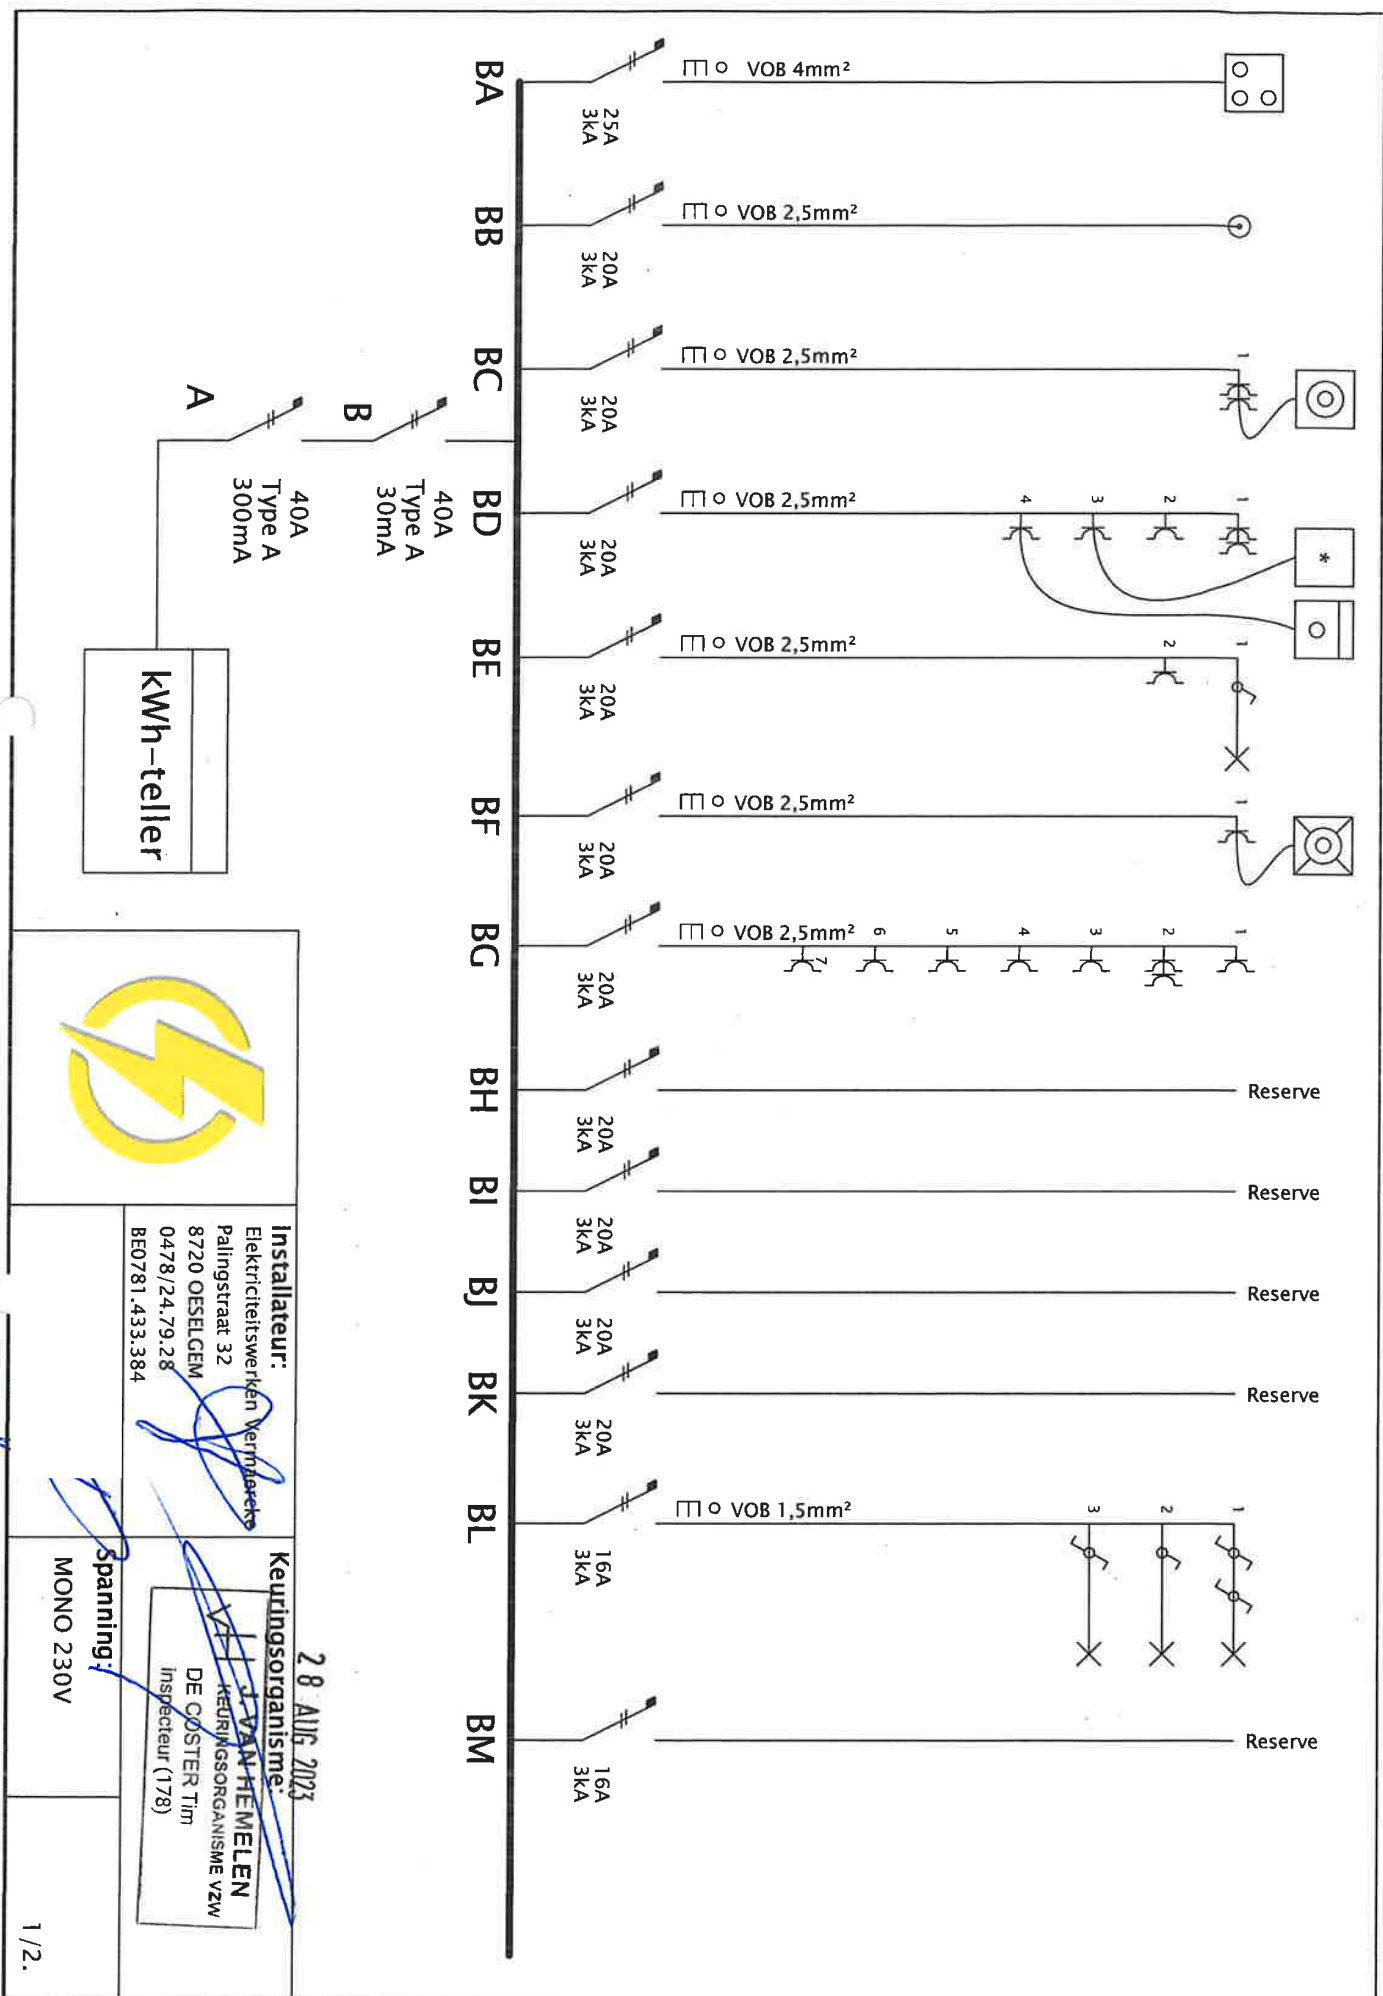

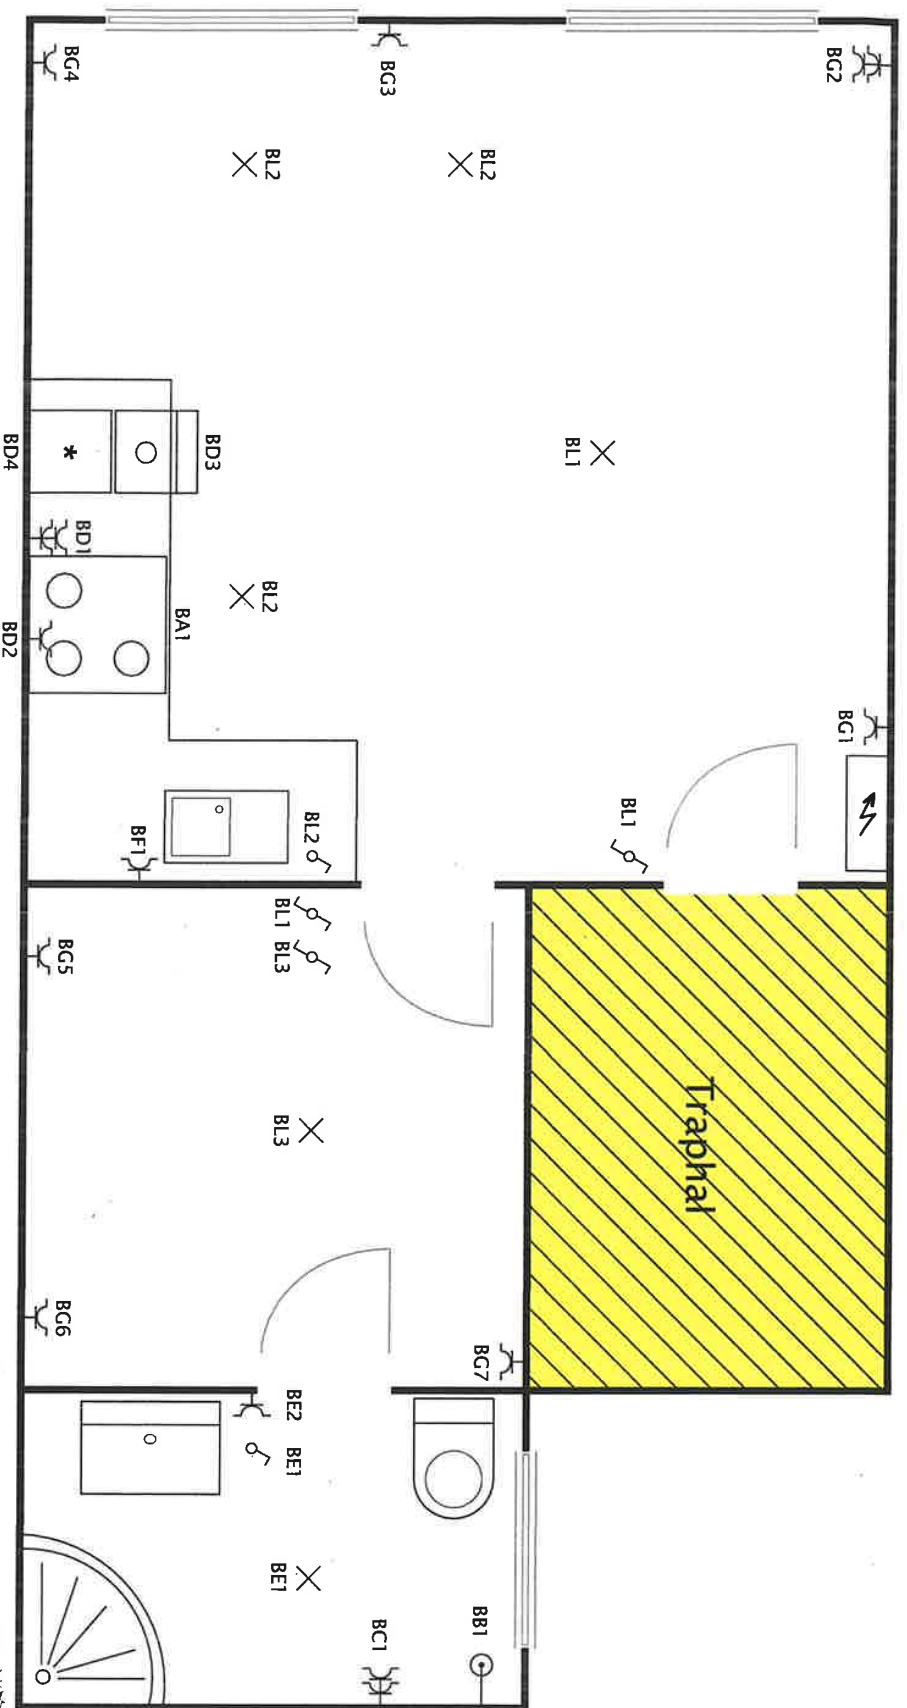

28 AUG 2023

Keuringsorganisme:

Installateur:

Elektrischeitswerken Vermaercke
Palingstraat 32
8720 OESELGEM
0478/24.79.28
BE0781.433.384

J. VAN HEMELLEN
KEURINGSORGANISME VZW
DE COSTER Tim
Inspecteur (178)

Spanning:

MONO 230V

Situatieschema

2/2.

