


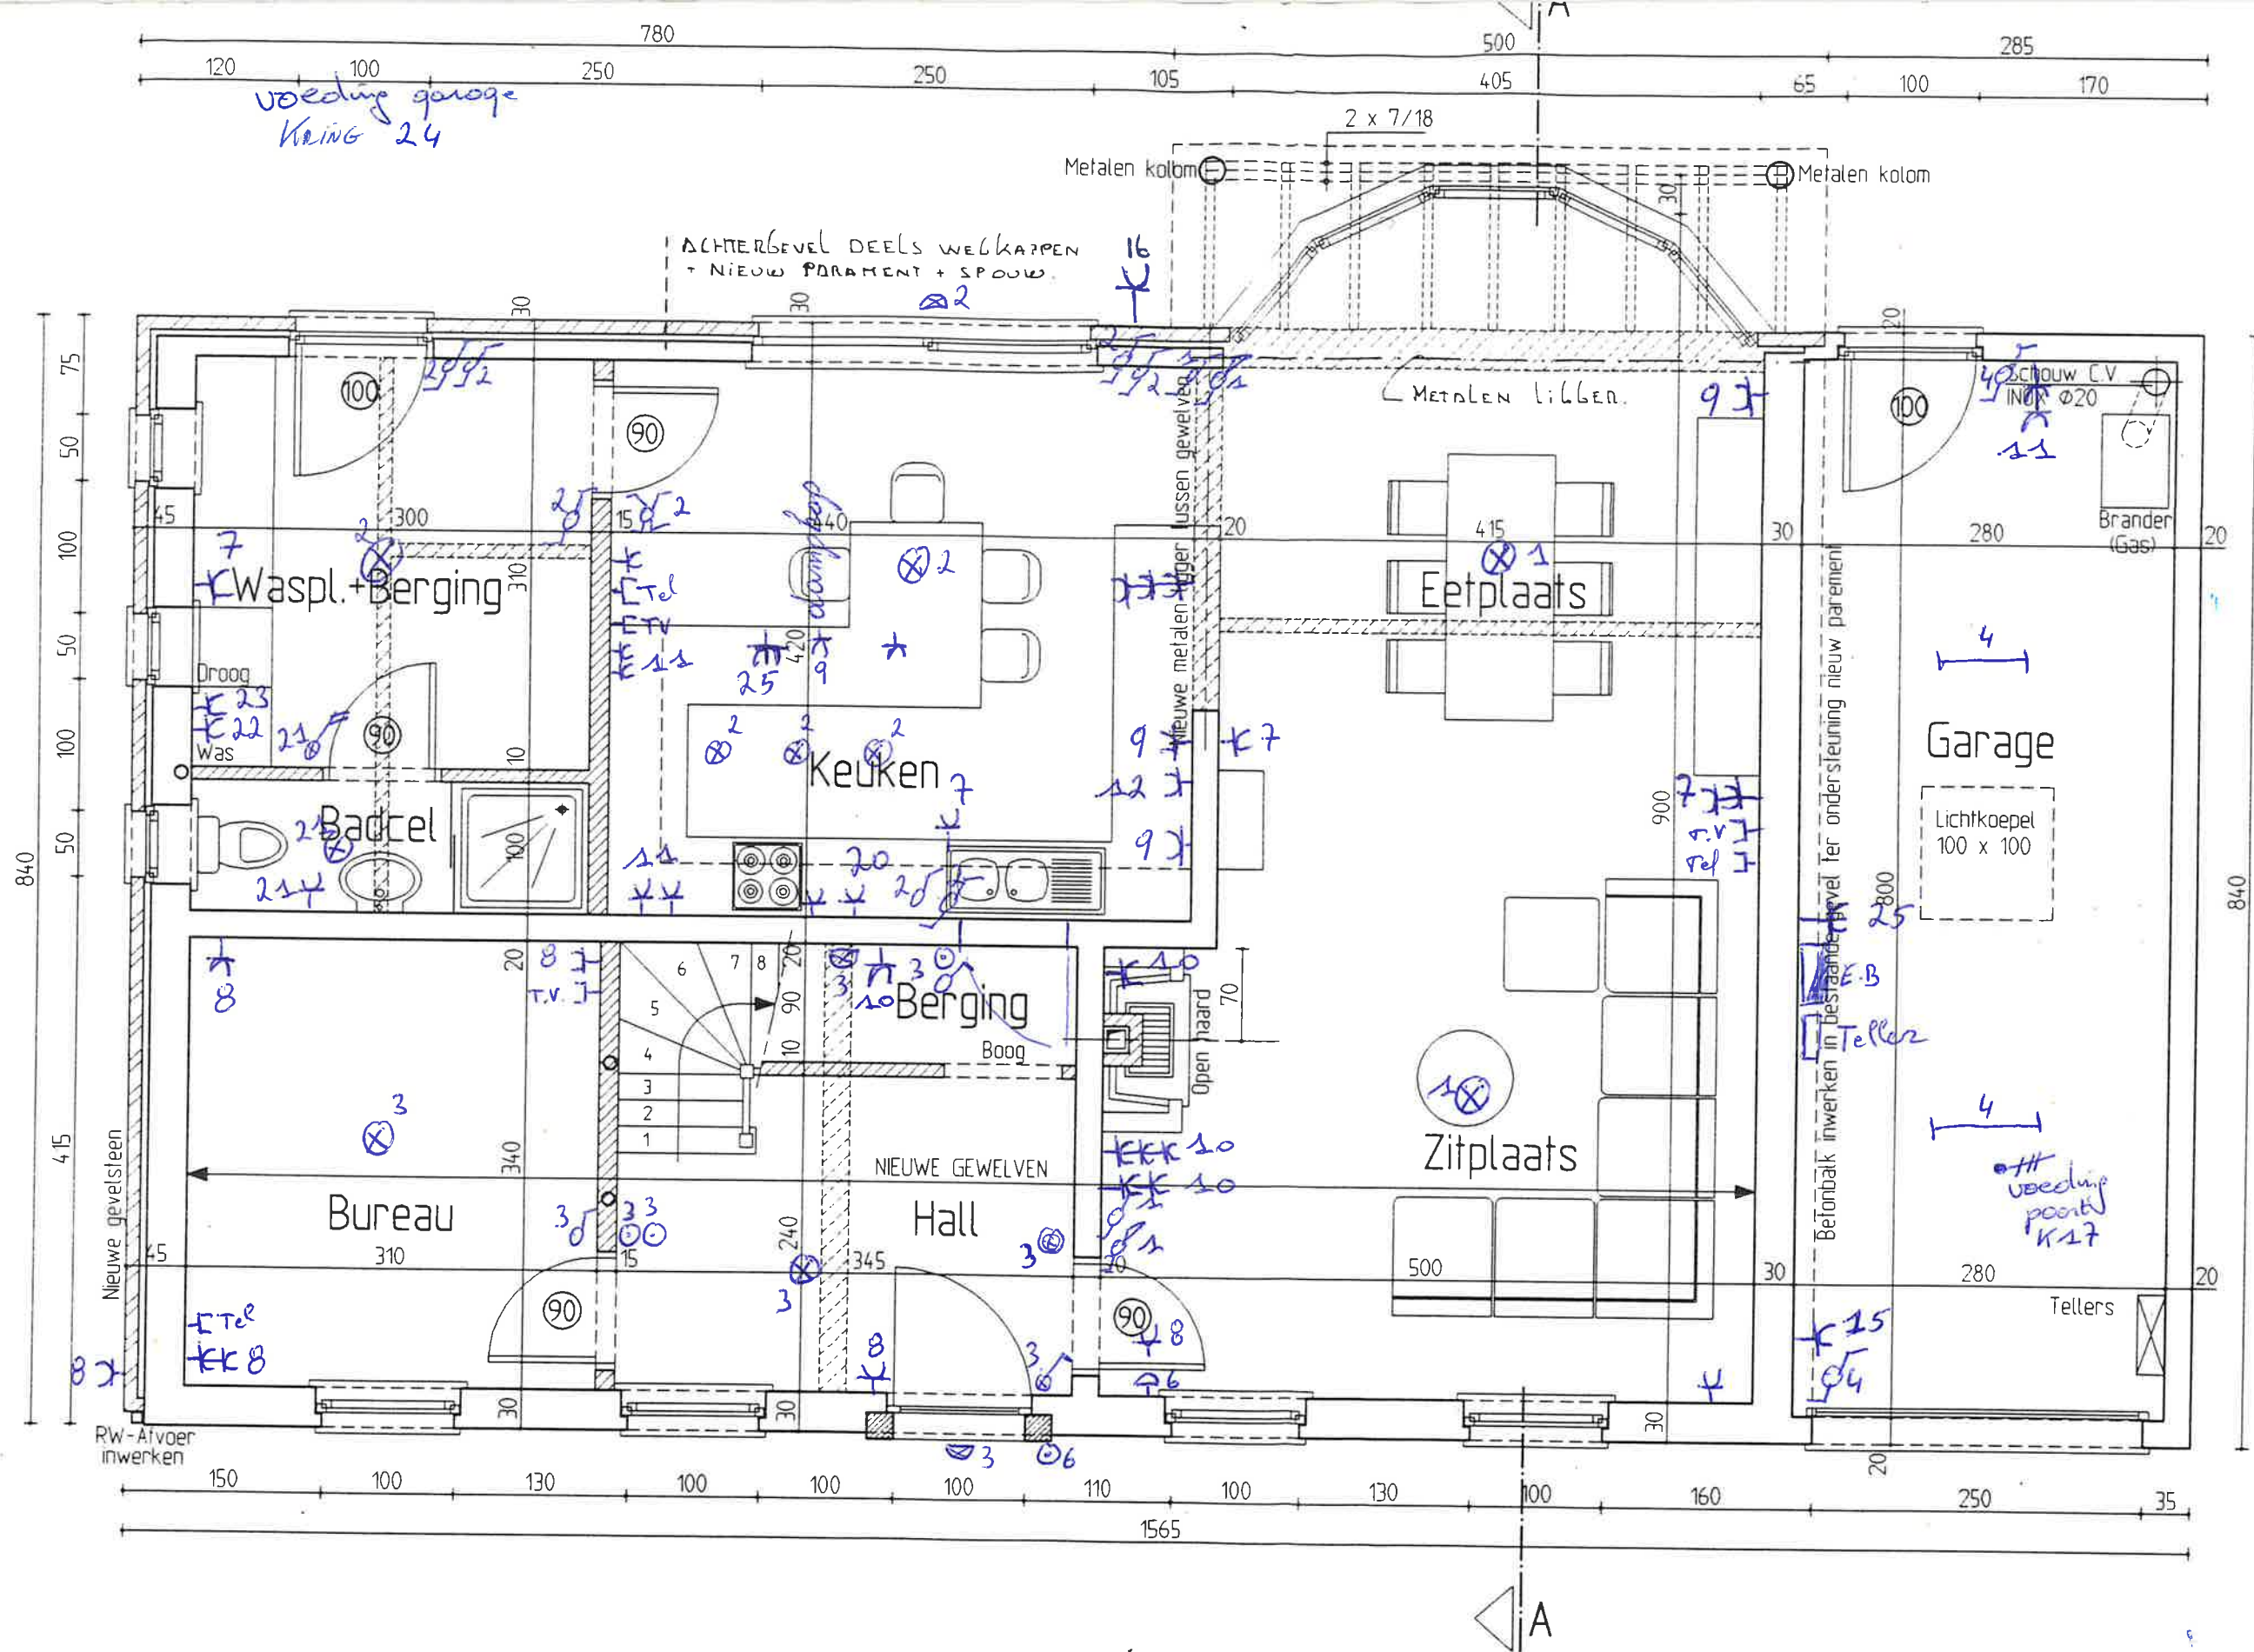

GRONDPLAN

VERDIE

